





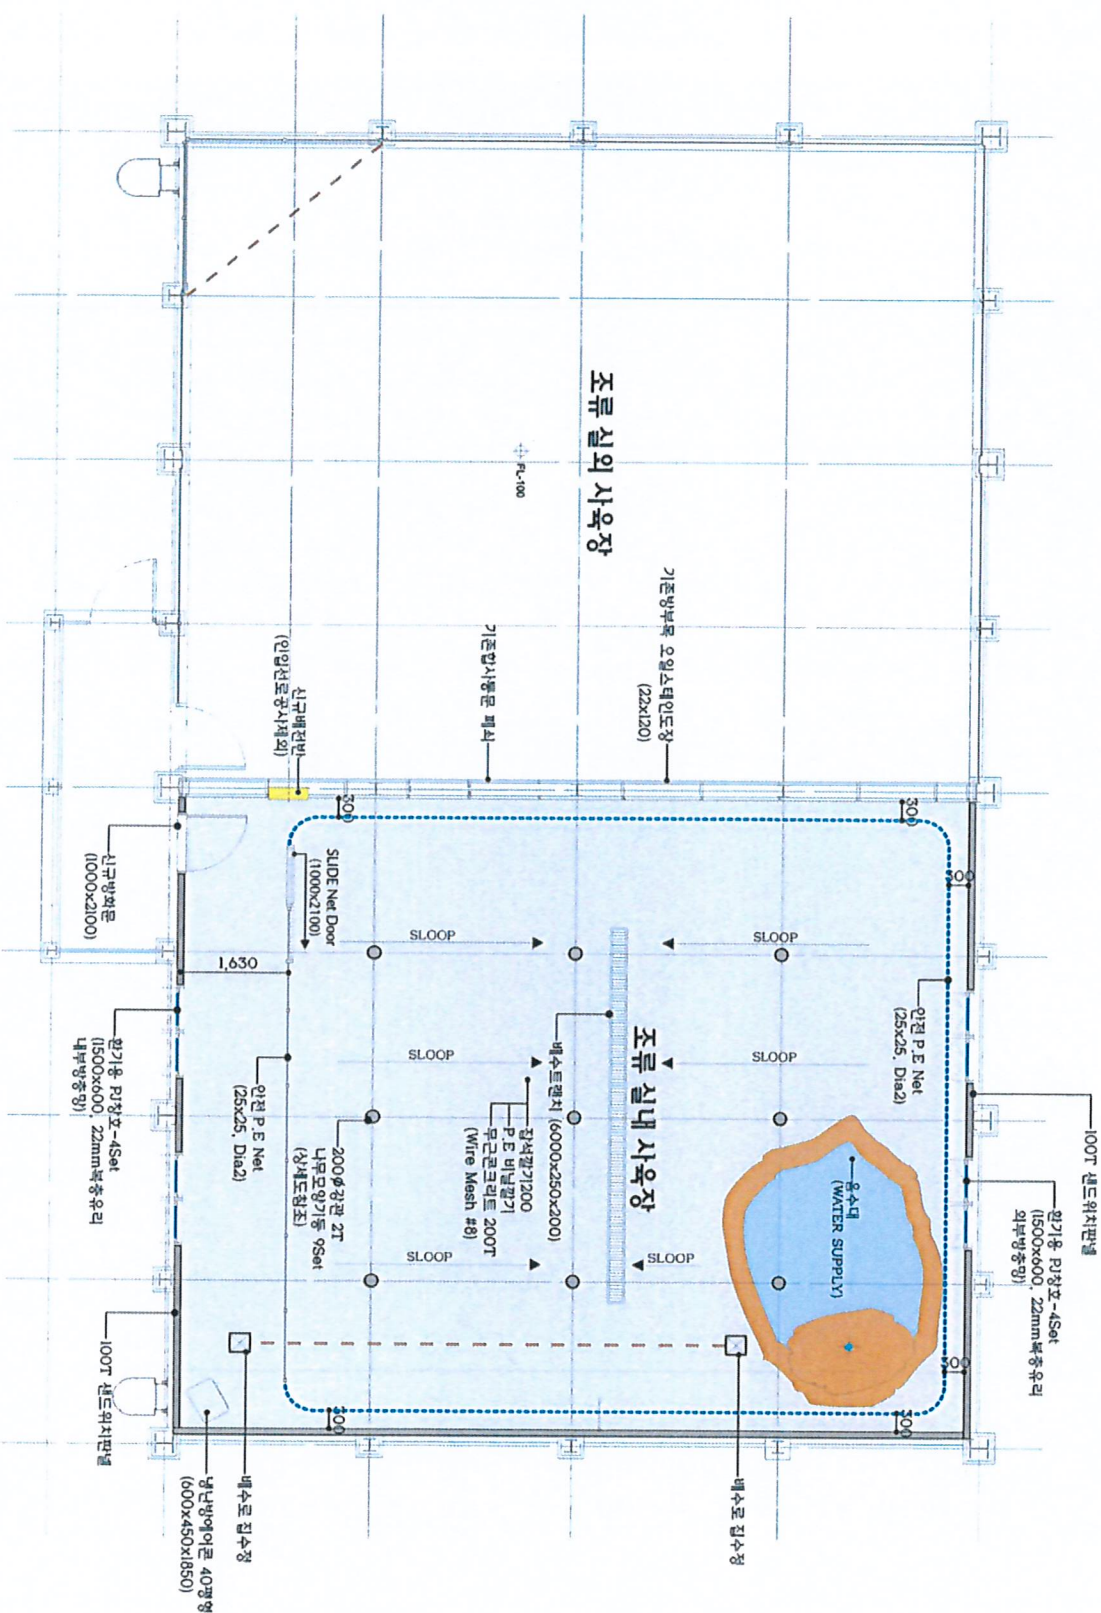

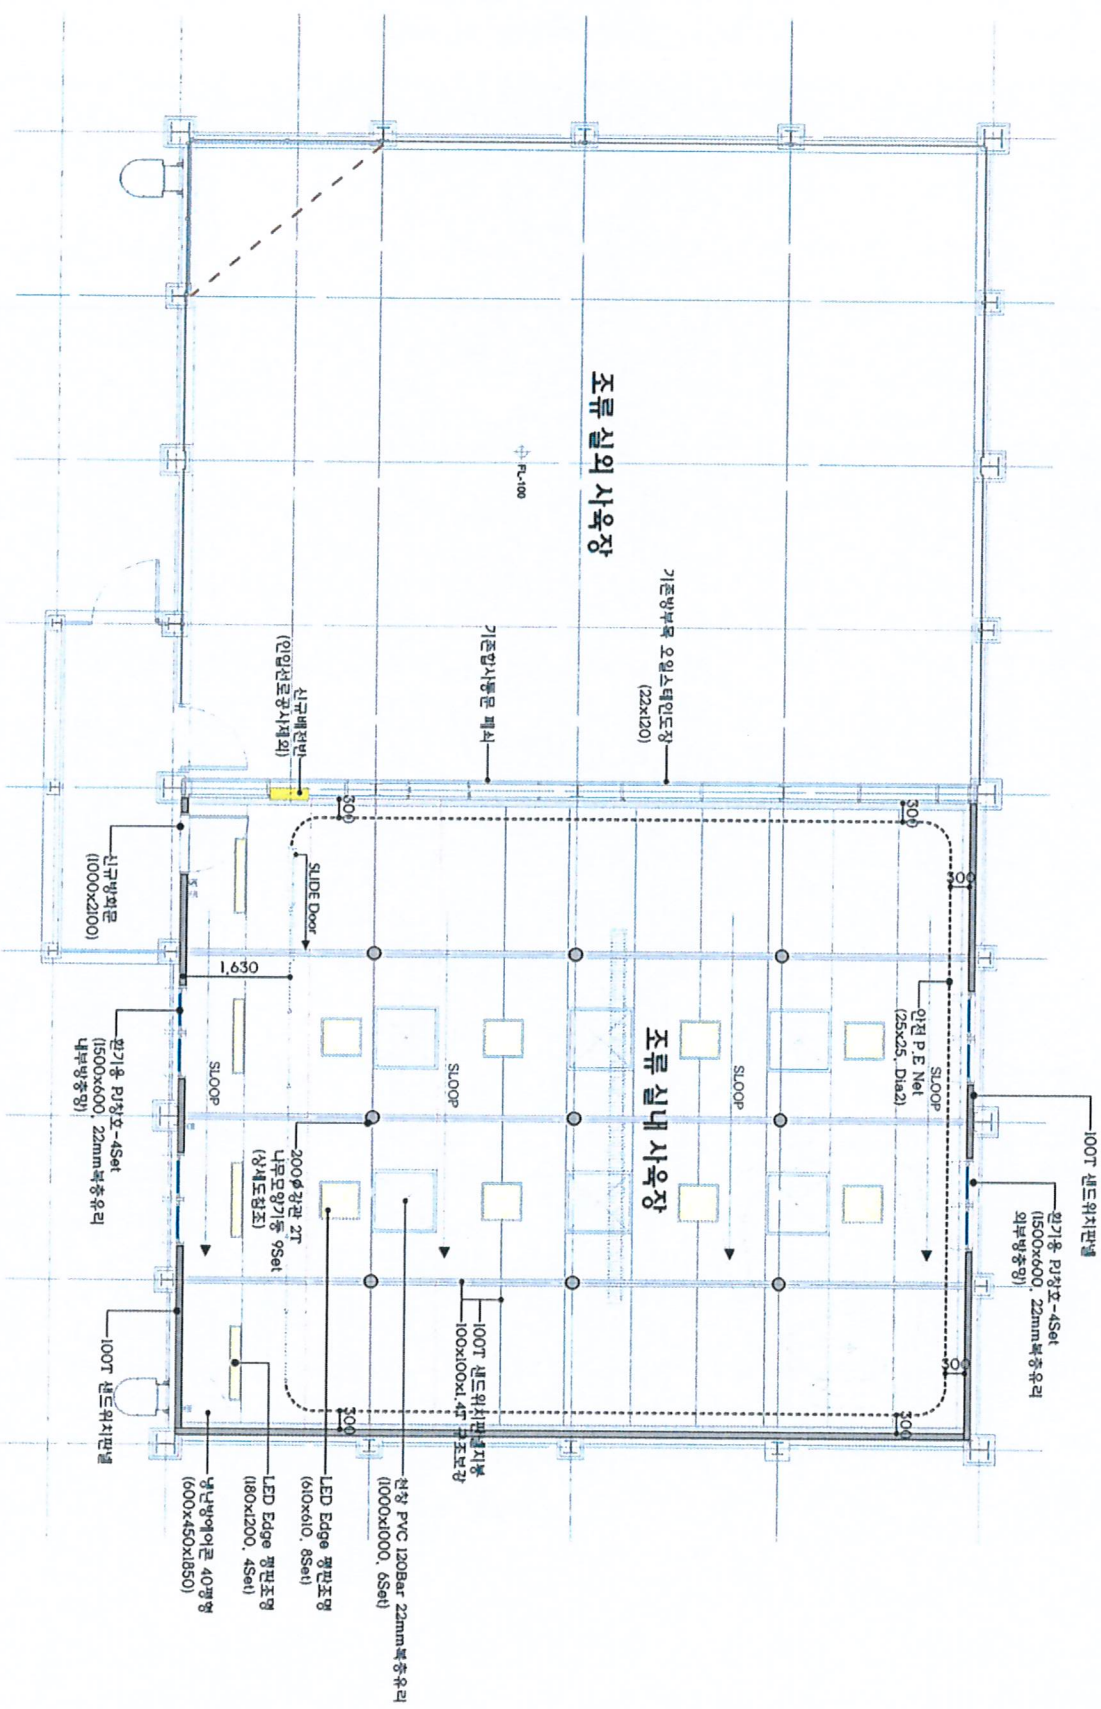

Ceiling & Lighting Plan (181115)

